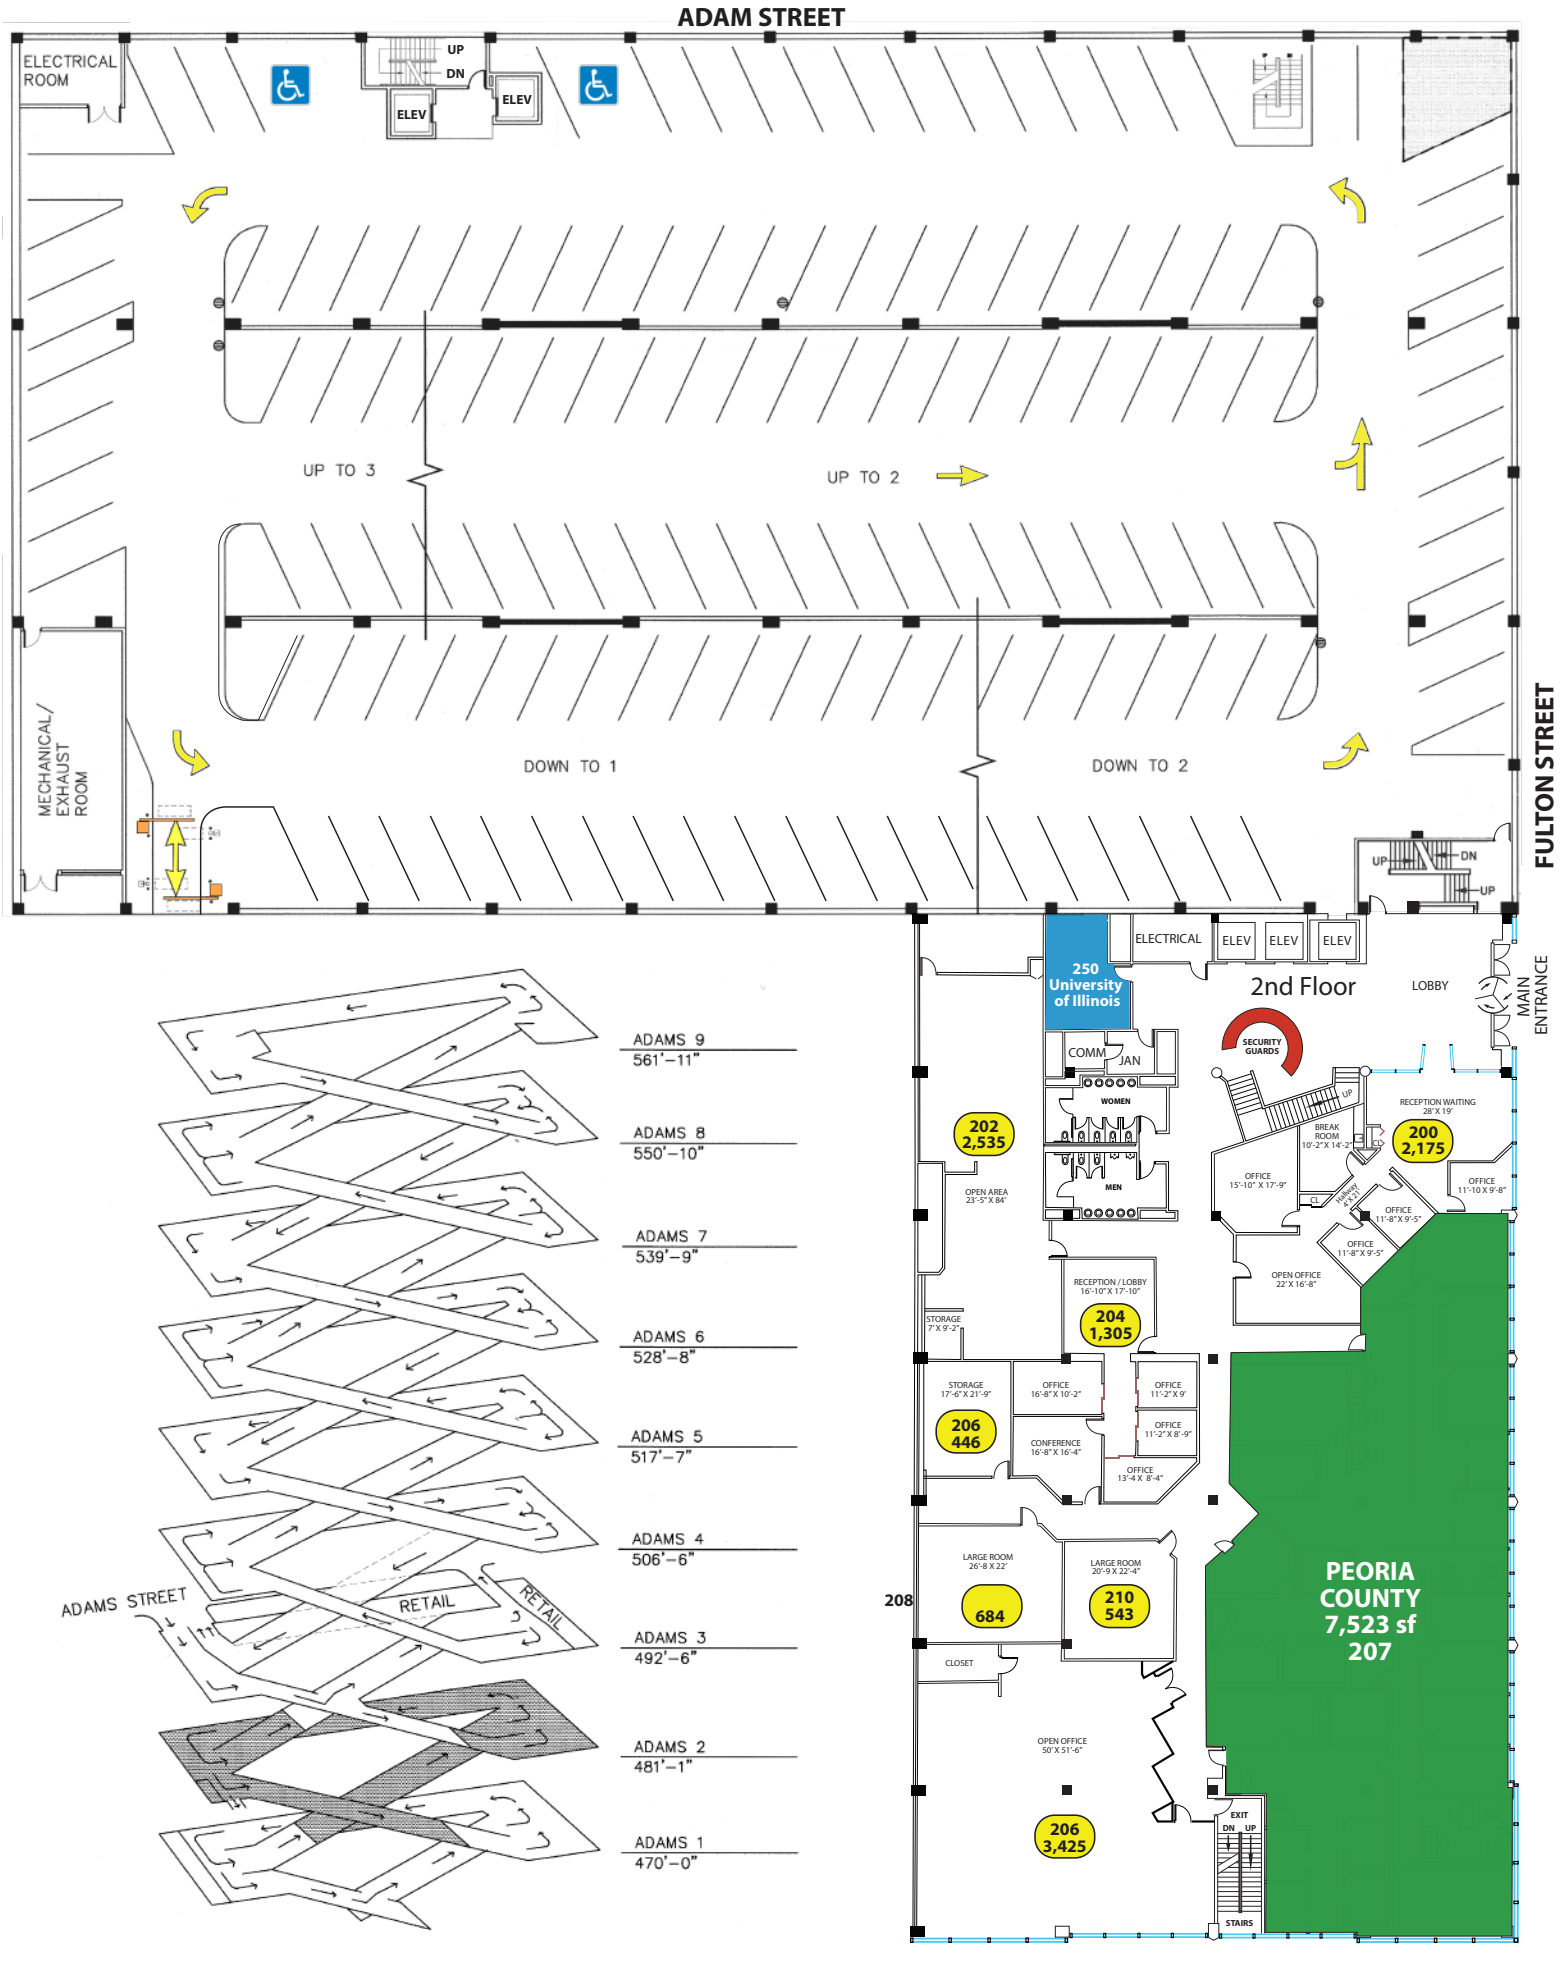
ADAM STREET
FULTON STREET
ELECTRICAL ROOM
UP
DN
ELEV
ELEV
UP TO 3
UP TO 2
DOWN TO 1
DOWN TO 2
MECHANICAL/ EXHAUST ROOM
UP
DN
UP
ELECTRICAL
ELEV
ELEV
ELEV
250 University of Illinois
2nd Floor
LOBBY
MAIN ENTRANCE
SECURITY GUARDS
COMM
JAN
WOMEN
MEN
202 2,535
OPEN AREA 23'-5" X 84'
RECEPTION / LOBBY 16'-10" X 17'-10"
204 1,305
STORAGE 7' X 9'-2"
STORAGE 17'-6" X 21'-9"
OFFICE 16'-8" X 10'-2"
206 446
CONFERENCE 16'-8" X 16'-4"
OFFICE 11'-2" X 9'
OFFICE 11'-2" X 8'-9"
OFFICE 13'-4 X 8'-4"
LARGE ROOM 26'-8 X 22'
684
LARGE ROOM 20'-9 X 22'-4"
210 543
CLOSET
OPEN OFFICE 50' X 51'-6"
206 3,425
208
RECEPTION WAITING 28' X 19'
200 2,175
BREAK ROOM 10'-2" X 14'-2"
OFFICE 15'-10" X 17'-9"
OFFICE 11'-10 X 9'-8"
OFFICE 11'-8" X 9'-5"
OFFICE 11'-8" X 9'-5"
OPEN OFFICE 22' X 16'-8"
PEORIA COUNTY 7,523 sf 207
EXIT
DN
UP
STAIRS
ADAMS 9 561'–11"
ADAMS 8 550'–10"
ADAMS 7 539'–9"
ADAMS 6 528'–8"
ADAMS 5 517'–7"
ADAMS 4 506'–6"
ADAMS 3 492'–6"
ADAMS 2 481'–1"
ADAMS 1 470'–0"
ADAMS STREET
RETAIL
RETAIL